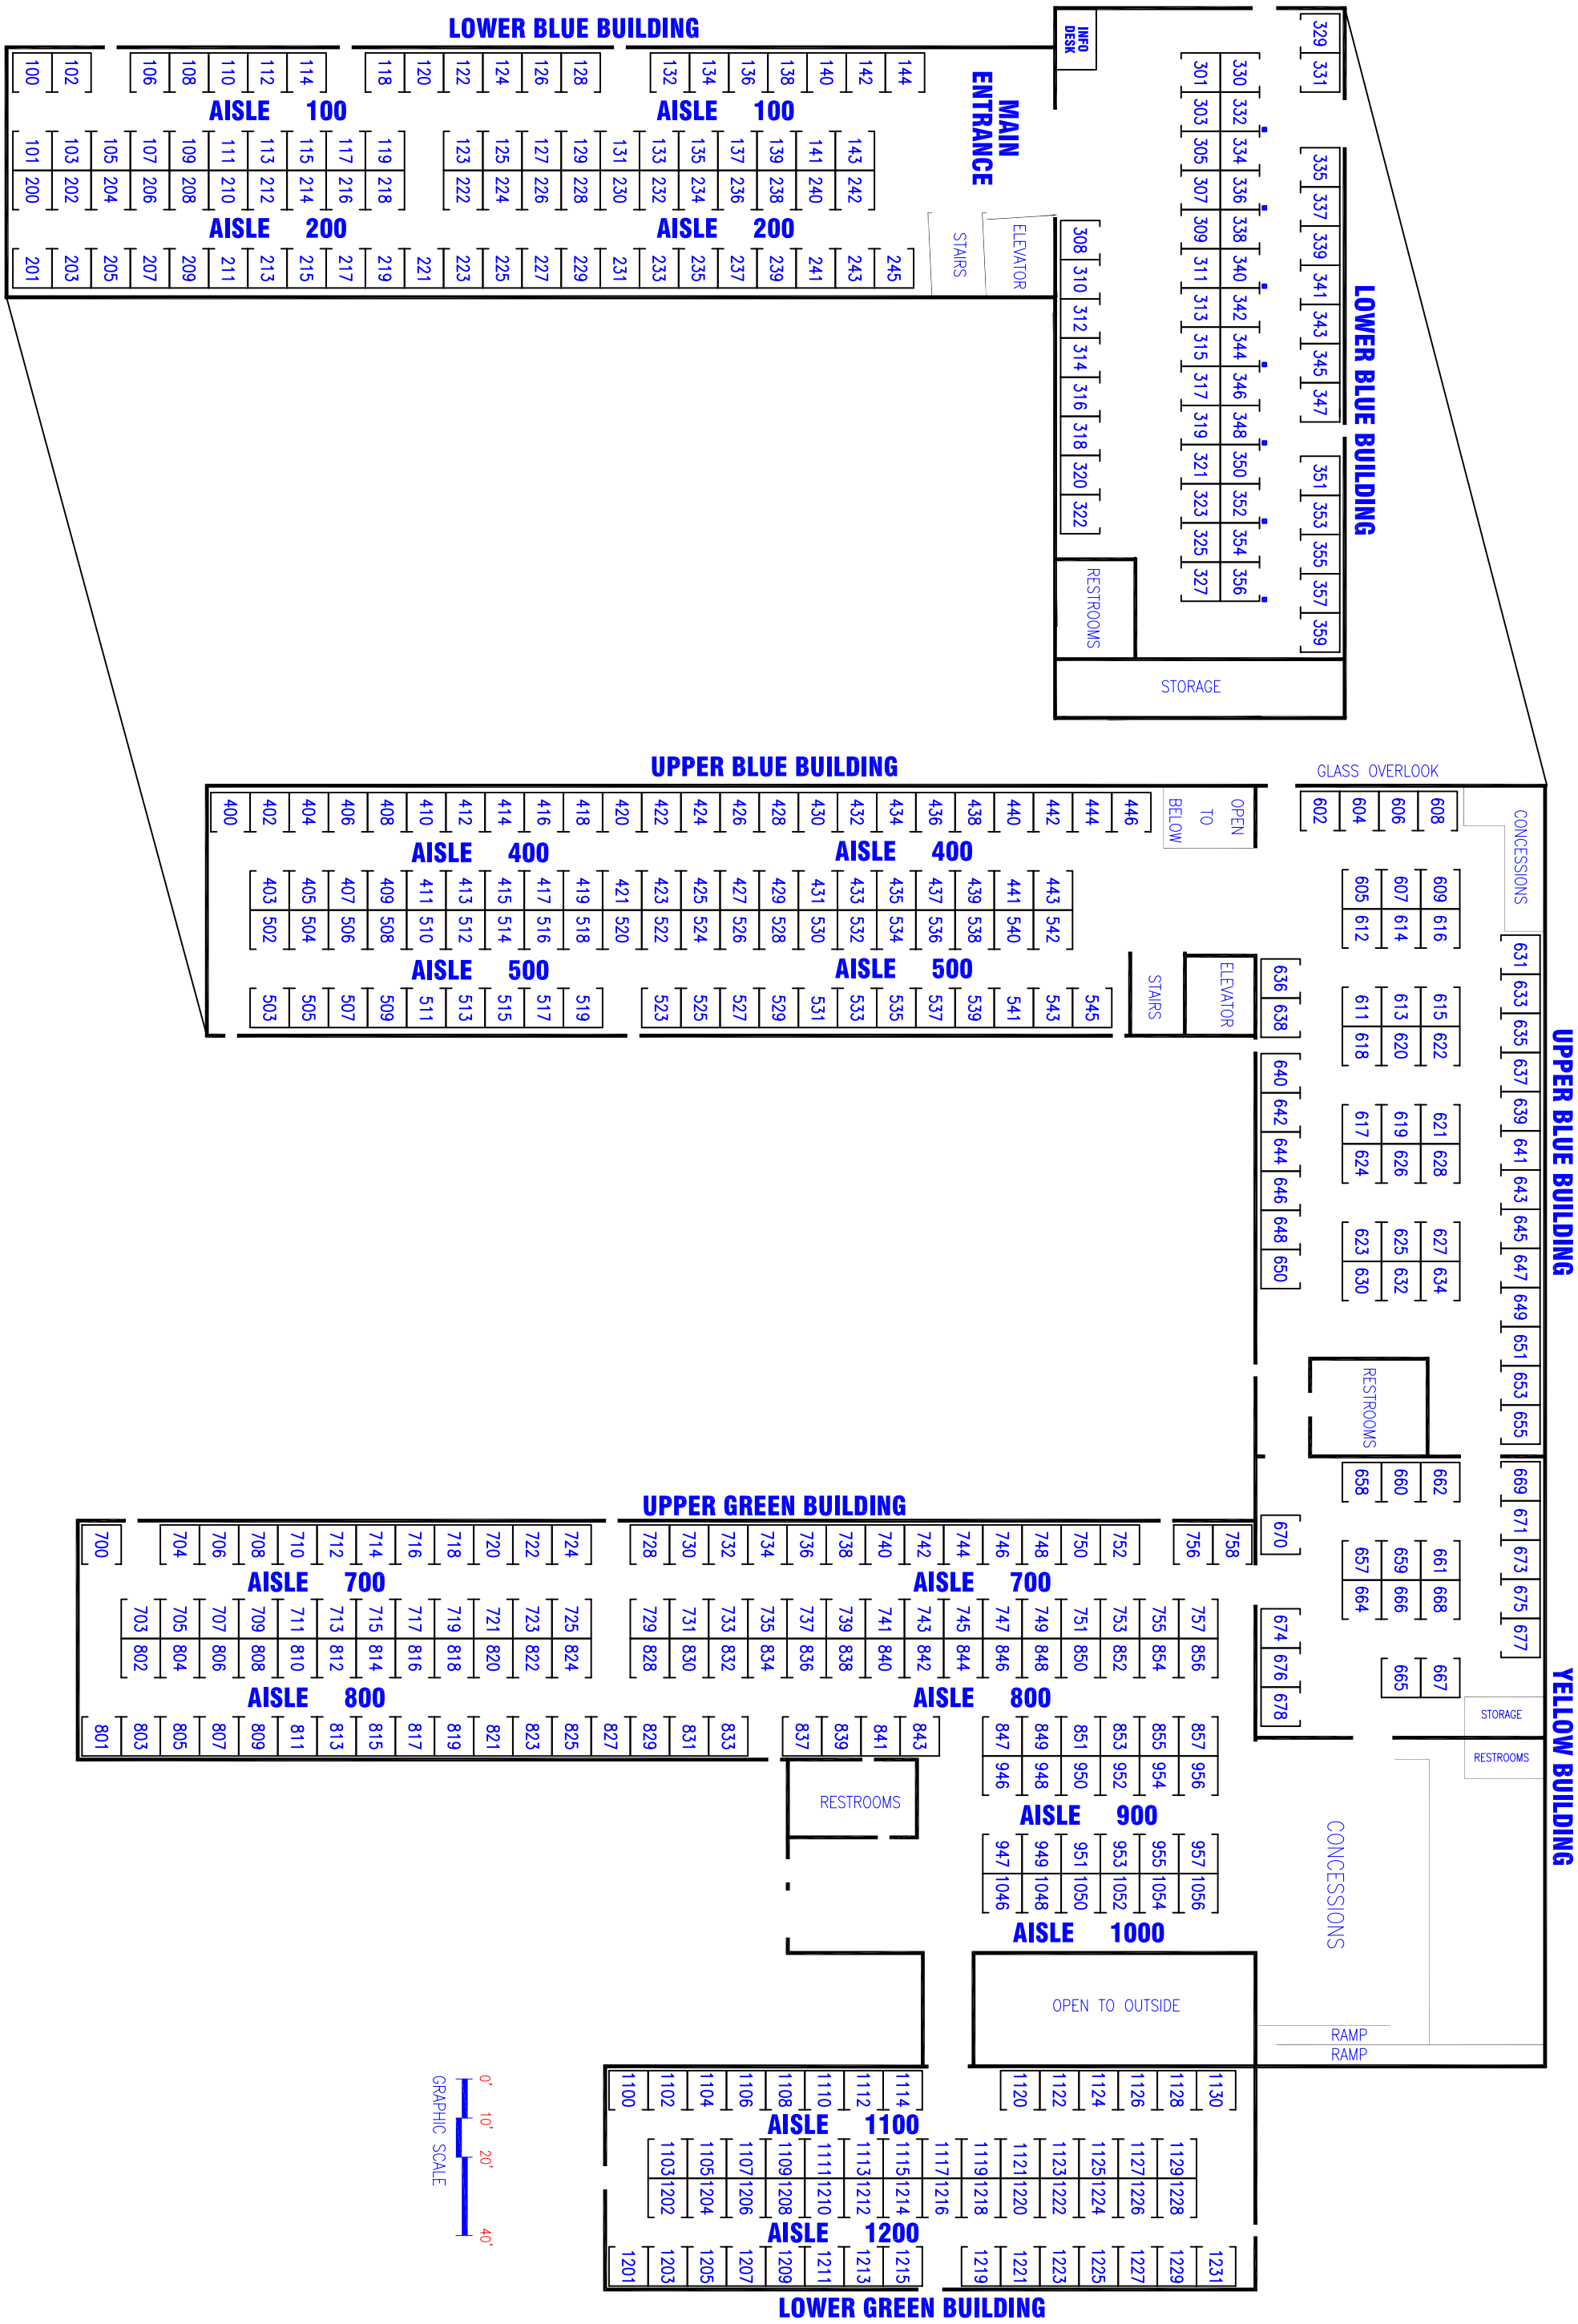
LOWER BLUE BUILDING
AISLE 100
AISLE 200
MAIN ENTRANCE
INFO DESK
ELEVATOR
STAIRS
RESTROOMS
STORAGE
UPPER BLUE BUILDING
AISLE 400
AISLE 500
OPEN TO BELOW
GLASS OVERLOOK
CONCESSIONS
YELLOW BUILDING
UPPER GREEN BUILDING
AISLE 700
AISLE 800
AISLE 900
AISLE 1000
OPEN TO OUTSIDE
RAMP
AISLE 1100
AISLE 1200
LOWER GREEN BUILDING
GRAPHIC SCALE
0' 10' 20' 40'